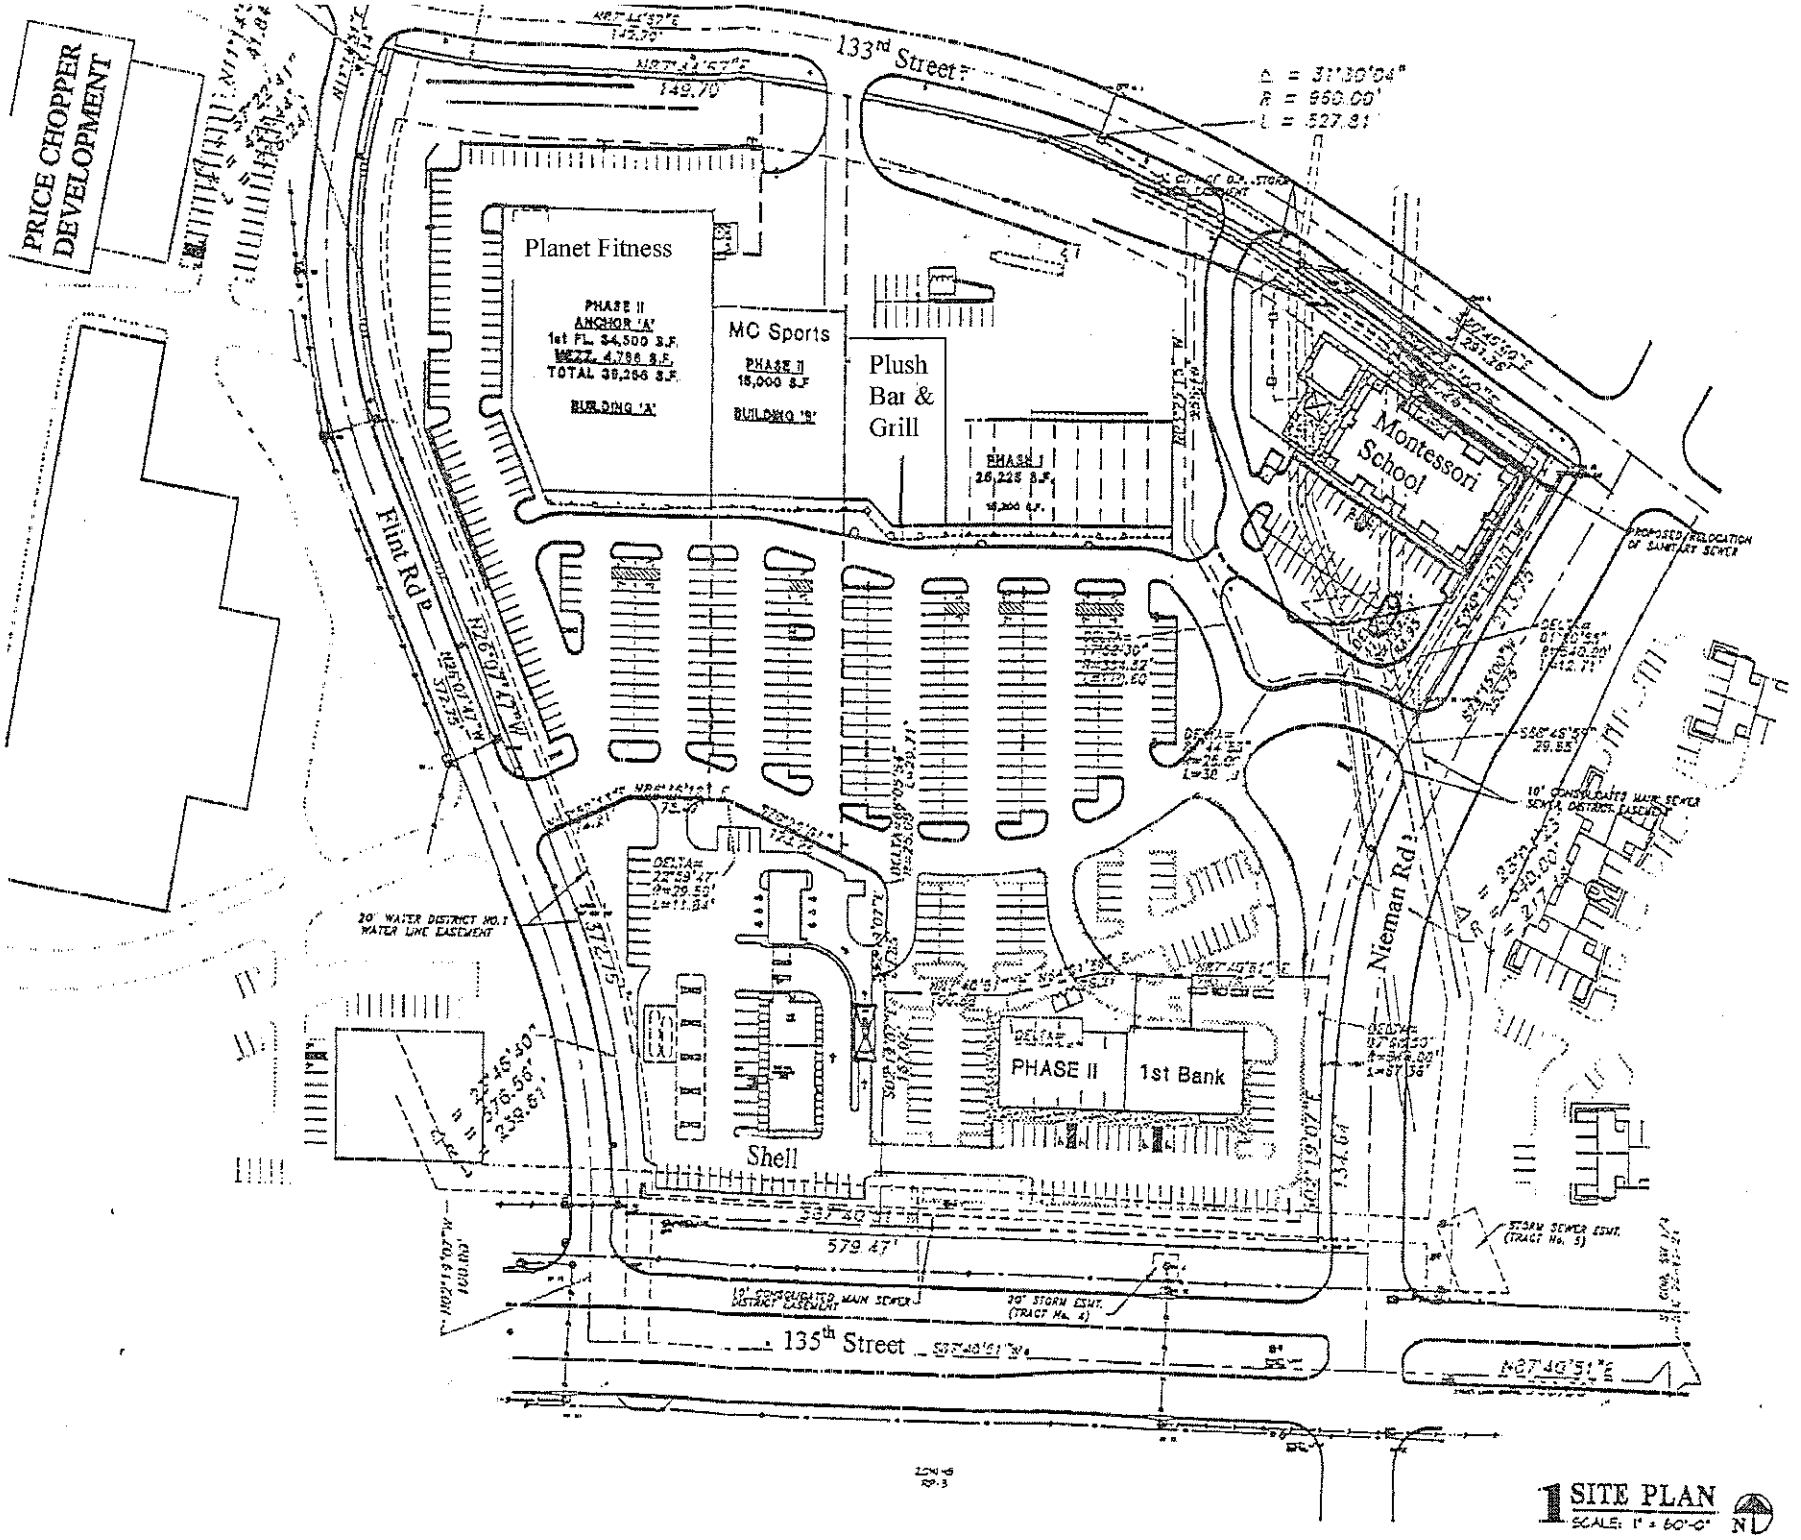

1 SITE PLAN
SCALE: 1" = 60'-0"

NOLTE & ASSOCIATES, AIA, INC.
ARCHITECTS / PLANNERS

135 LAND DEVELOPMENT, INC.
7830 STATE LINE ROAD - SUITE 201

ST. ANDREWS PLAZA

DATE ISSUED
11 / 08 / 00

REVISIONS

SHEET NO.