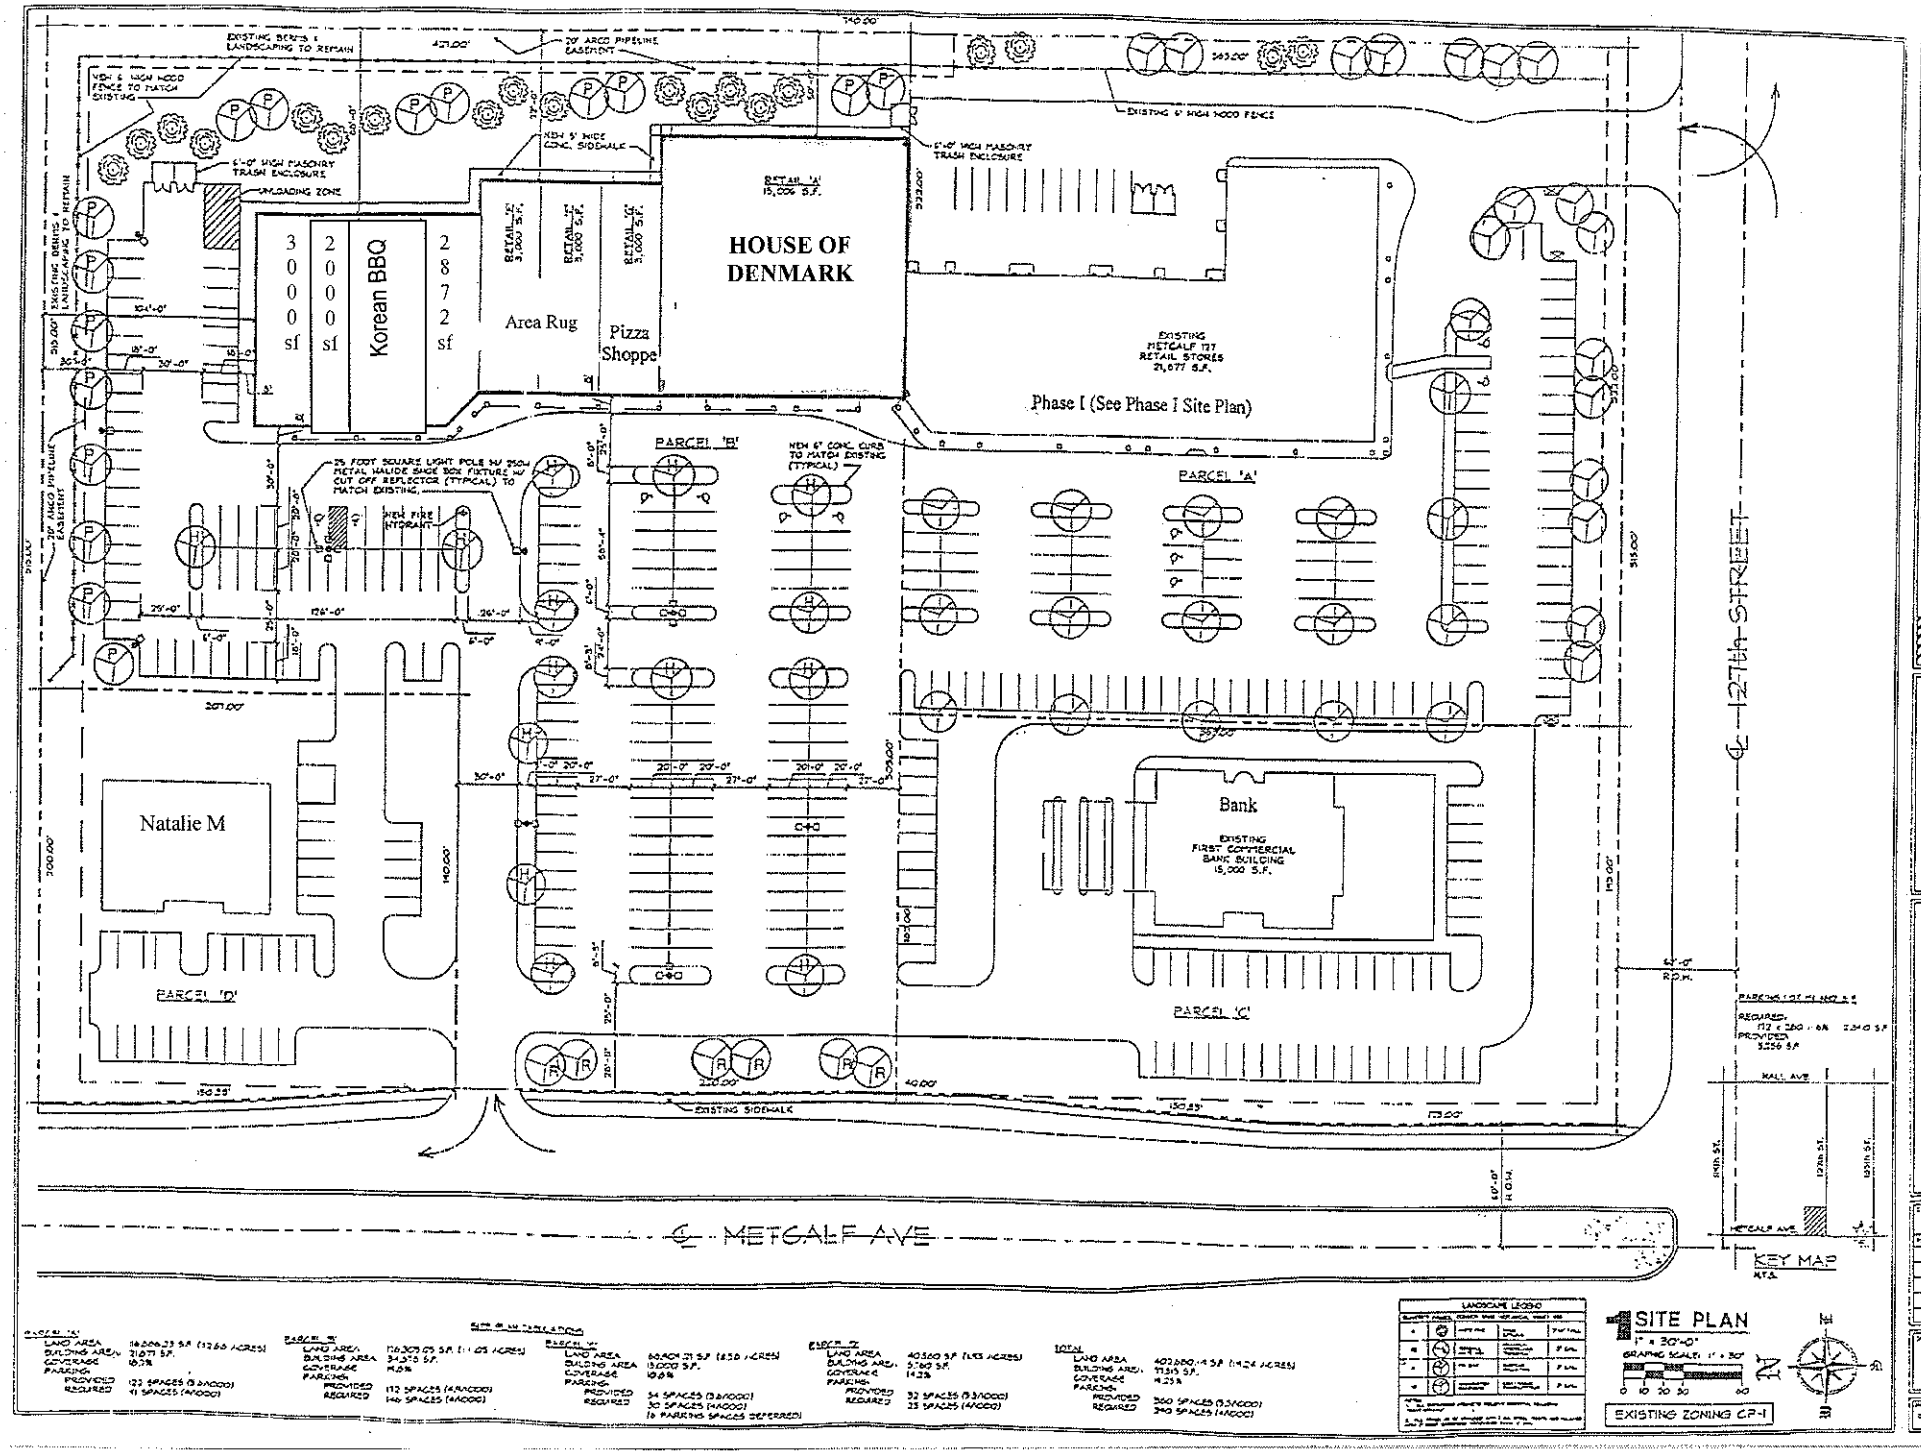
HOUSE OF DENMARK
Korean BBQ
Area Rug
Pizza Shoppe
Phase I (See Phase I Site Plan)
Natalie M
Bank
PARCEL 'A'
PARCEL 'B'
PARCEL 'C'
PARCEL 'D'
127TH STREET
METCALF AVE
EXISTING SIDEWALK
KEY MAP
SITE PLAN
EXISTING ZONING CP-1
NOLTE & ASSOCIATES, AIA, INC.
METCALF 127